

Manitoba-Minnesota
Transmission Project

Project Infrastructure

- Final Preferred Route
- Southern Loop Transmission Corridor (SLTC)
- Project Development Area (PDA)

Infrastructure

- St. Vital Transmission Complex (Proposed)

Landbase

- Community
- Railway
- Trans Canada
- Provincial Highway
- Provincial Road
- City / Town
- National/Provincial Park
- Land Parcel
- Rural Municipality

Coordinate System: UTM Zone 14N NAD83
Data Source: MBHydro, ProvMB, NRCAN
Date Created: August 24, 2015




0 0.5 1 Kilometres
0 0.25 0.5 Miles

1:30,000

Final Preferred Route

Map 1-100-05

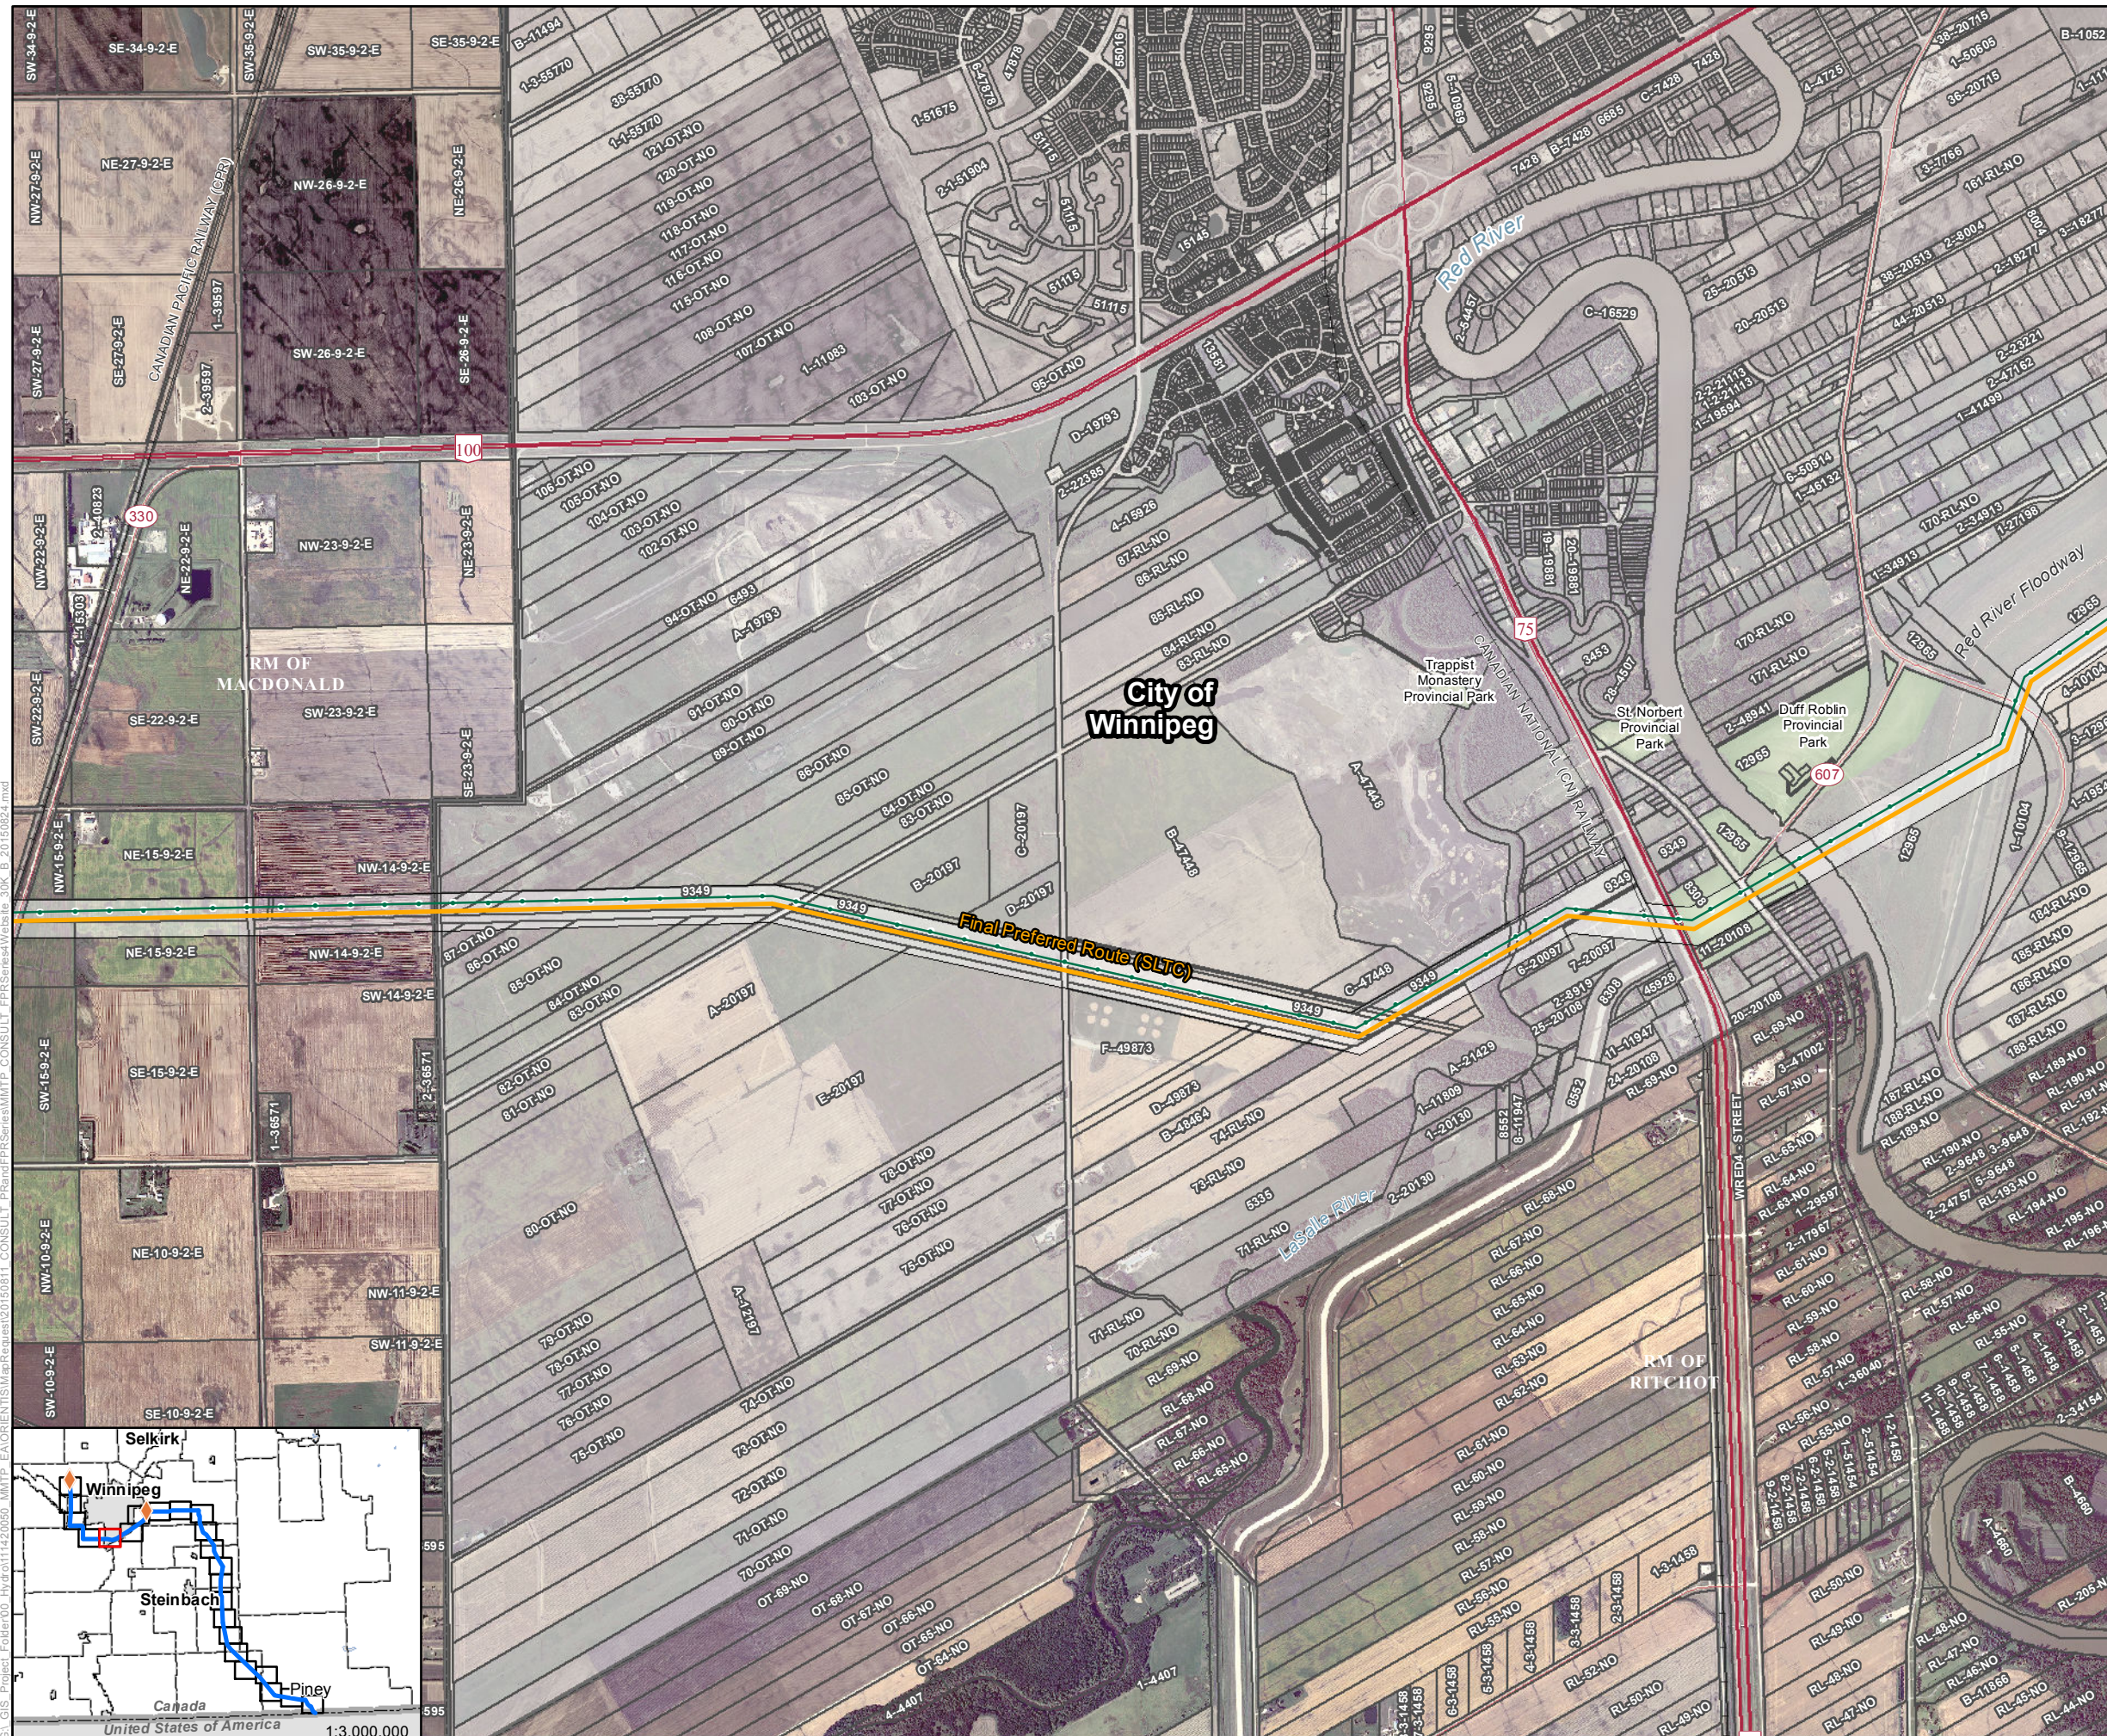

GIS Project Folder: 00_Hydro\11420000_MWTP_EAGRENTSM\MapRequest\02150811_CONSLT_Plan\FPRSeries\MTMP_CONSLT_FPRSeries\Versta_30K_B_20150824.mxd